CERTIFICATE OF SURVEY

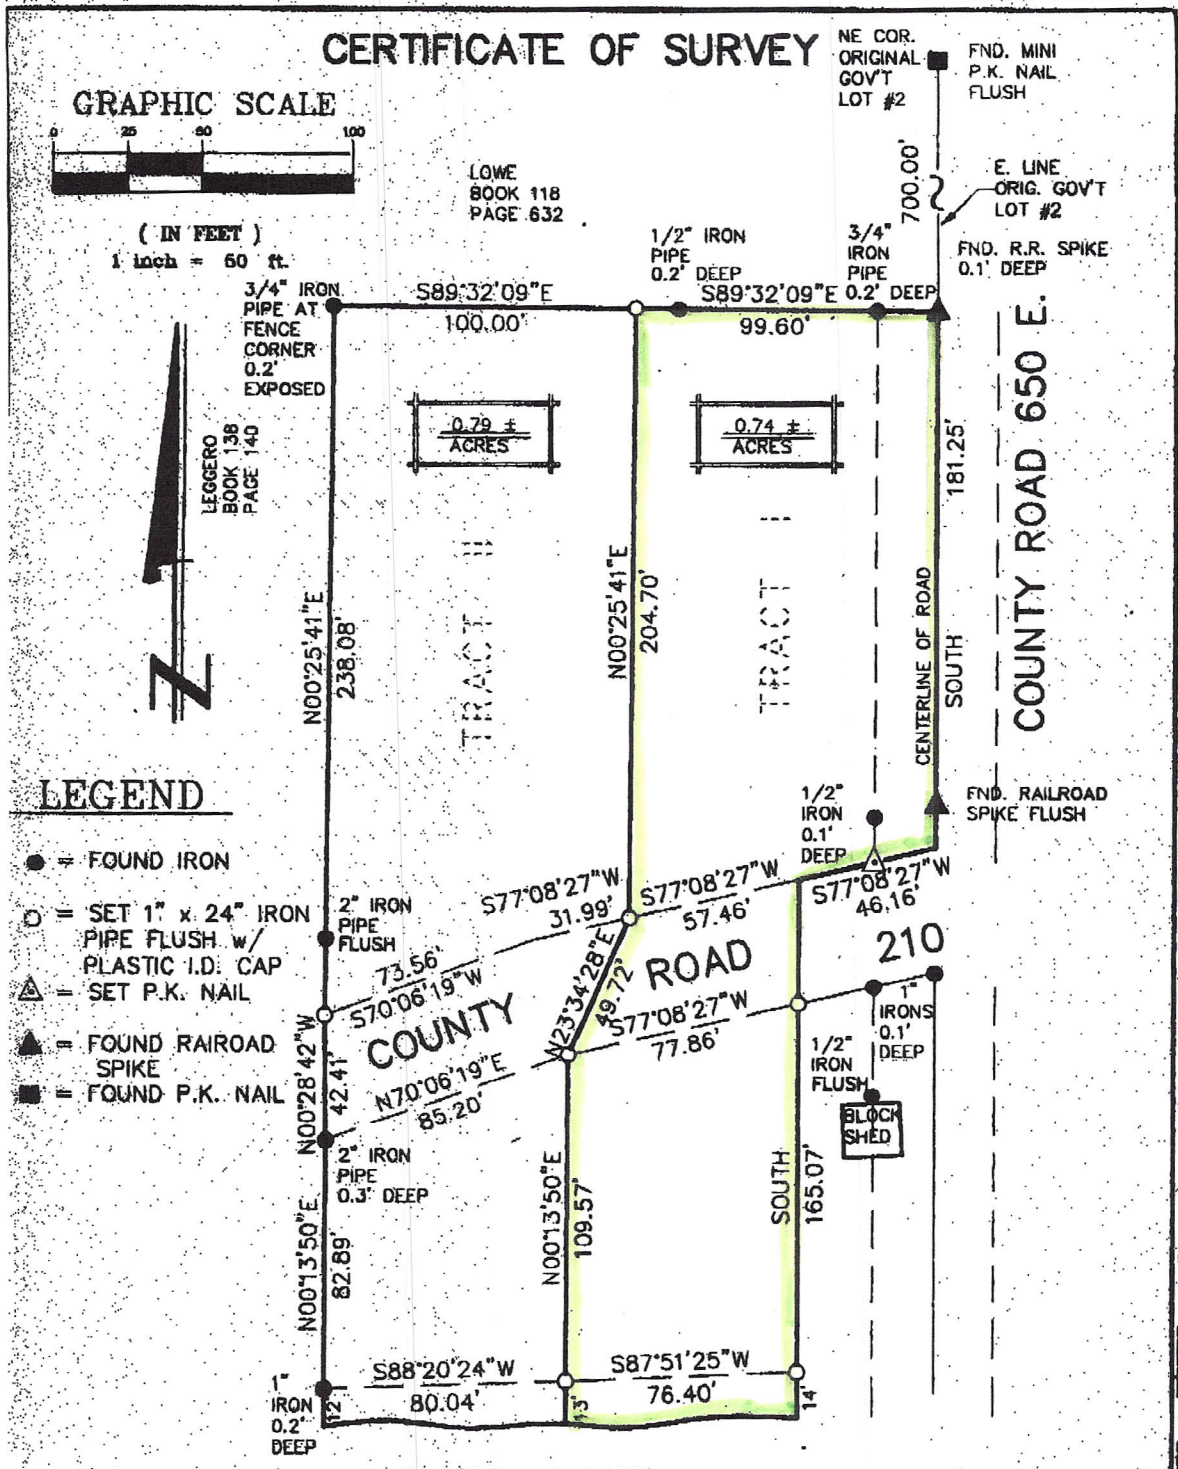

LEGEND

- ● = FOUND IRON
- ○ = SET 1" x 24" IRON PIPE FLUSH w/ PLASTIC I.D. CAP
- △ = SET P.K. NAIL
- ▲ = FOUND RAIROAD SPIKE
- ■ = FOUND P.K. NAIL

I, BRADLEY S. CRAMER, A REGISTERED LAND SURVEYOR IN THE STATE OF INDIANA, LICENSE #910004, DO HEREBY CERTIFY THAT THIS REPRESENTS A SURVEY PERFORMED BY ME OR UNDER MY DIRECT SUPERVISION. THIS SURVEY WAS COMPLETED ON AUGUST 10, 1994 IN ACCORDANCE WITH TITLE 865, ARTICLE 1, CHAPTER 12 OF THE INDIANA ADMINISTRATIVE CODE.

OWNER: CARL M. & HELEN M. CIMAROLI
DEED RECORD: BOOK 111, PAGE 453

BRADLEY S. CRAMER REGISTERED No. 910004 STATE OF INDIANA LAND SURVEYOR

Bradley S. Cramer

FOR:	RE/MAX 1st CHOICE
DATE:	8-10-1994 (94176)
SCALE:	1" = 50'
DRAWN BY:	BRAD
CHECKED BY:	

WIGHTMAN PETRIE INC.
113 E. WASHINGTON SUITE 101
PLYMOUTH INDIANA
219-936-1906 FAX -1907

SECTION 27 T. 32 N., R. 1 W. A 94175