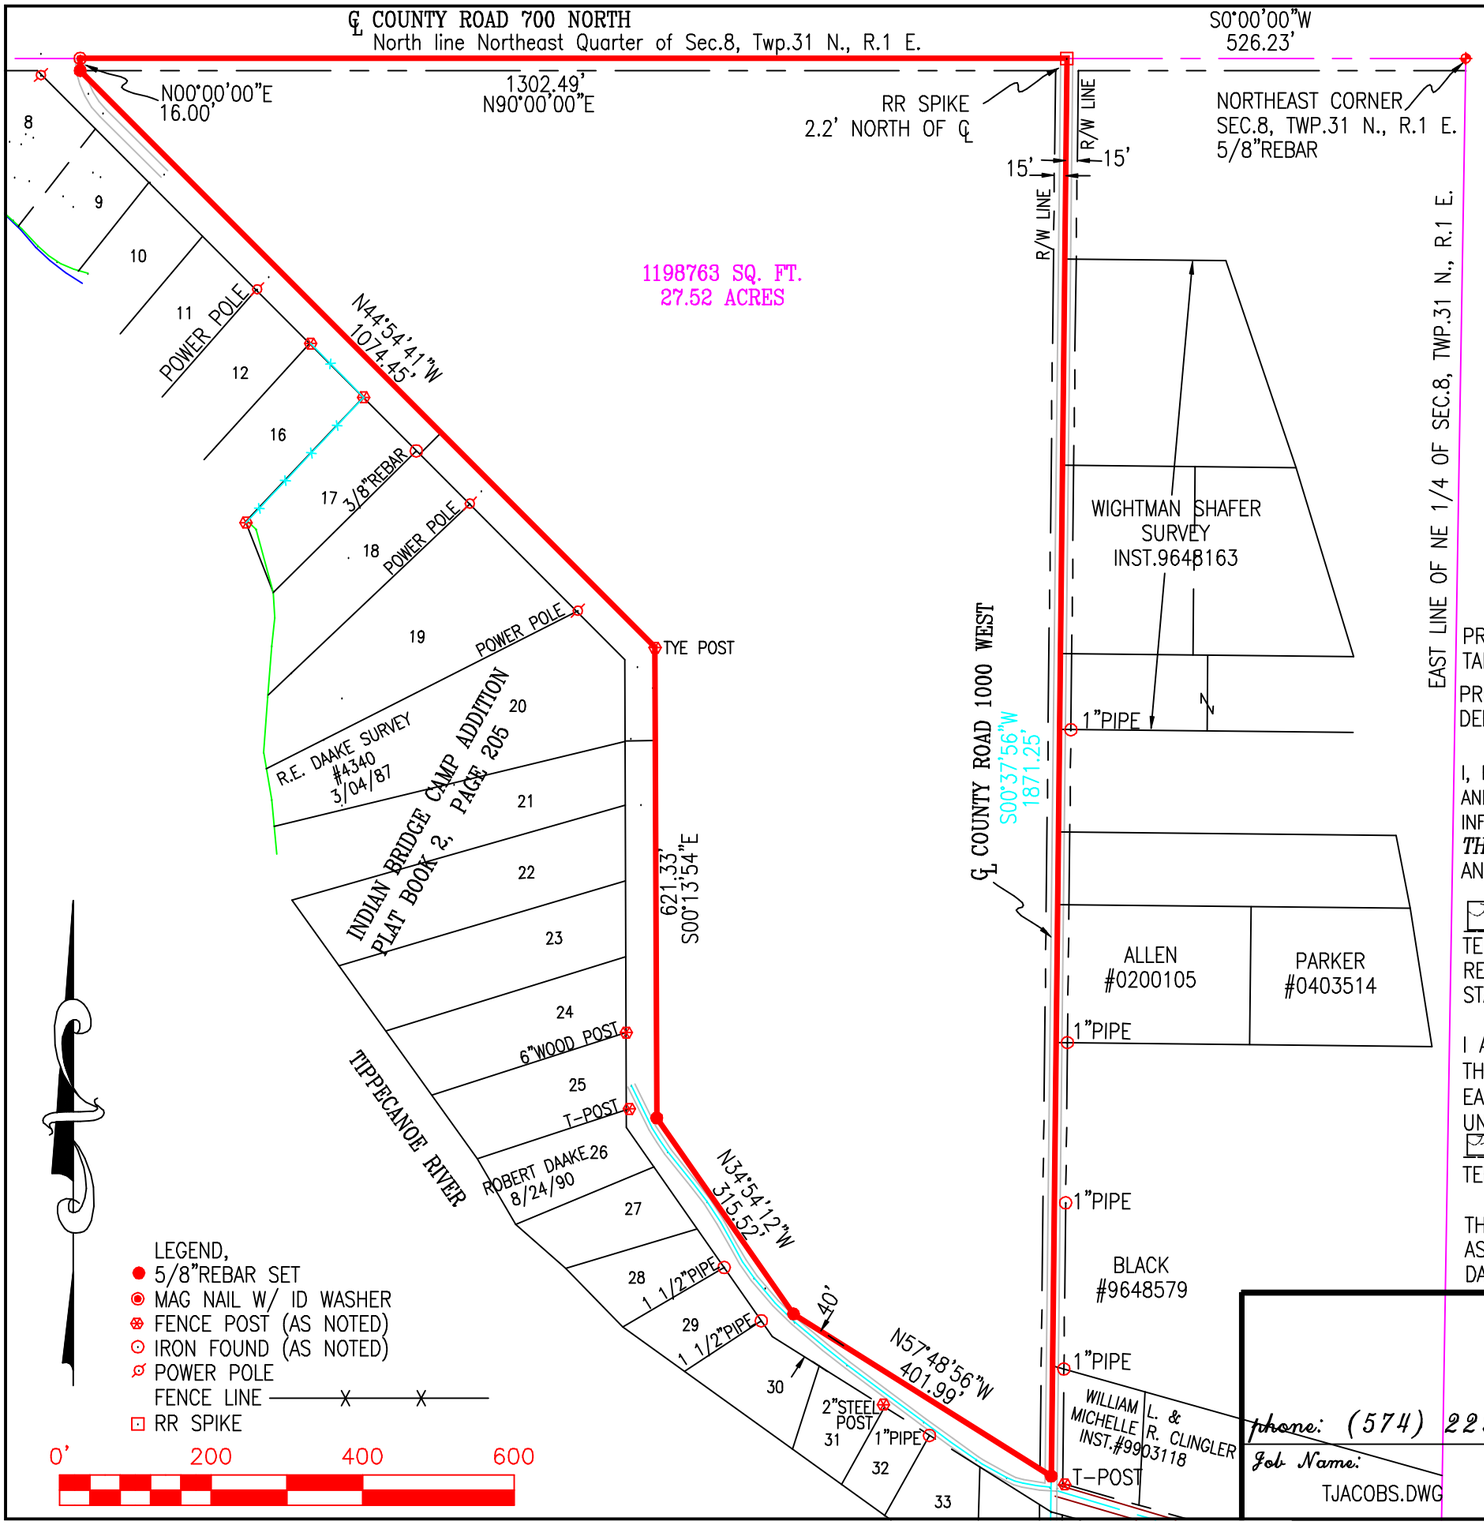

RETRACEMENT SURVEY

LEGAL DESCRIPTION:
LOTS NUMBERS ONE AND TWO IN SECTION 8, TOWNSHIP 31 NORTH, RANGE 1 EAST, CONTAINING 72.20 ACRES, MORE OR LESS,
EXCEPTING THEREFROM THE FOLLOWING DESCRIBED TRACT:
COMMENCING AT THE EAST LINE OF SECTION 8, TOWNSHIP 31 NORTH, RANGE 1 EAST, AT THE WATER'S EDGE OF THE NORTH BANK OF THE TIPPECANOE RIVER;
THENCE NORTH 165 FEET;
THENCE NORTH 78 1/2 DEGREES WEST, 600 FEET;
THENCE NORTH 60 DEGREES WEST, 600 FEET;
THENCE NORTH 31 DEGREES WEST, 400 FEET;
THENCE NORTH 600 FEET;
THENCE NORTH 40 DEGREES WEST, 1100 FEET;
THENCE WEST, 800 FEET;
THENCE SOUTH TO THE WATER'S EDGE OF THE NORTH BANK OF SAID RIVER;
THENCE SOUTHWARD AND EASTWARD ALONG SAID RIVER'S EDGE TO THE PLACE OF BEGINNING;
AND ALSO EXCEPTING THEREFROM A ROADWAY 40 FEET IN WIDTH OF OF THE SOUTH AND WEST PORTION OF THE FIRST TRACT ABOVE DESCRIBED,
SAID EXCEPTED ROADWAY RUNNING IMMEDIATELY NORTH AND EAST ALONG THE BACK SIDE OF LOTS NUMBERED 8 TO 39 INCLUSIVE OF THE PLAT OF INDIAN BRIDGE CAMP AS SHOWN ON THE RECORD OF SAID PLAT IN THE RECORDER'S OFFICE OF FULTON COUNTY, INDIANA. ALSO EXCEPTING THEREFROM ALL THAT PART THEREOF WHICH LIES EAST OF THE PUBLIC HIGHWAY RUNNING NORTH AND SOUTH THROUGH SAID FIRST ABOVE DESCRIBED TRACT.

PREPARED FOR:
TAMMI JACOBS

PROPERTY OWNERS: GEORGE I. SANDERS & SHARON SANDERS
DEED RECORD: BOOK 167, PAGE 292

I, HEREBY CERTIFY THAT I AM A LAND SURVEYOR LICENSED IN THE STATE OF INDIANA; THAT THIS PLAT OR MAP AND THE SURVEY ON WHICH IT IS BASED WERE MADE BY ME OR UNDER MY SUPERVISION AND THAT THE INFORMATION CONTAINED CONFORMS WITH 865, ARTICLE 1, CHAPTER 12, OF THE INDIANA ADMINISTRATIVE CODE. *THIS SURVEY WAS PREPARED WITHOUT A COPY OF THE TITLE INSURANCE POLICY* AND MAY BE SUBJECT TO OTHER RESTRICTIONS CONTAINED THEREON.

Terry W. Weiss
TERRY W. WEISS
REGISTERED LAND SURVEYOR NO.890024
STATE OF INDIANA

FIELD WORK COMPLETED: SEPT.09,2009
CERTIFICATION DATE SEPT. 22, 2009

I AFFIRM, UNDER THE PENALTIES FOR PERJURY, THAT I HAVE TAKEN REASONABLE CARE TO REDACT EACH SOCIAL SECURITY NUMBER IN THIS DOCUMENT, UNLESS REQUIRED BY LAW.
Terry W. Weiss
TERRY W. WEISS

THE PARCELIS SHOWN HEREON IS) LOCATED IN ZONE C & ZONE A. AS SHOWN ON FLOOD HAZARD MAP NO. 180070-0025-B
DATED: JULY 3, 1985

TERRY W. WEISS REGISTERED #LS80890024 STATE OF INDIANA LAND SURVEYOR

R. E. Daake & Associates
Land Surveying and Planning
P.O. Box 818, Rochester, Indiana 46975
phone: (574) 223-3411 fax: (574) 223-5001 e-mail: daakeassoc@rtcol.com

Job Name:	Scale	Date	Drawn by	Drawing no.
TJACOBS.DWG	1" = 200'	09/18/2009	PJW	5500